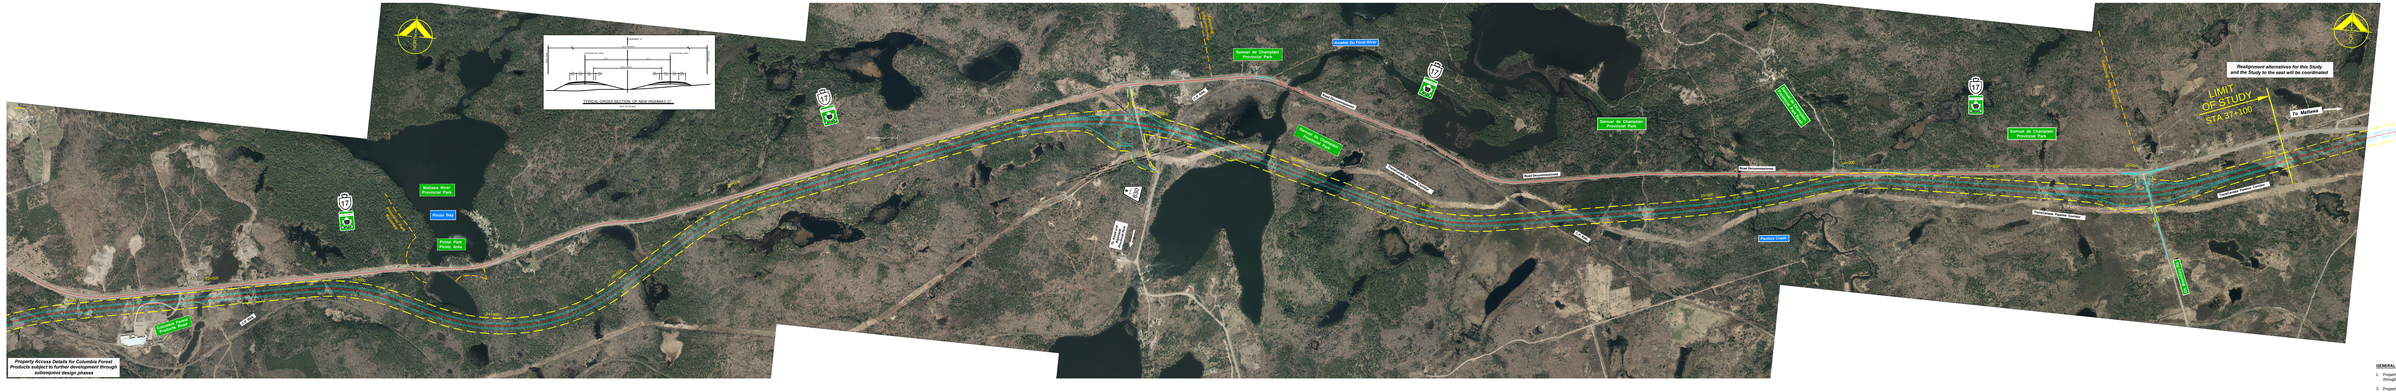

GENERAL NOTES

1. Property requirements will be refined through subsequent design phases.
2. Property access details (e.g. driveway closures, regrading, realignment, etc.) are subject to further development through subsequent design phases.

DATE: JUNE 28, 2013

Drawing No.

HORIZONTAL SCALE = 1:4000 (FULL SIZE)

0 100m 200m 500m 1km

Highway 17
Preferred Alignment
Part - 2

Highway 17
Highway Planning Bonfield Easterly
Group Work Project Number: 5470-10-00
Highway 17 from 2.2 km east of Highway 531 easterly to 8.0 km east of Highway 535, about 23.8 km